



Permit #F00147526

FilmL.A., Inc.
6255 W Sunset Blvd, 12th Floor
Hollywood, CA 90028
t: (213)977-8600 - f: (213)977-8601
www.filmla.com

Summary Information

Permit No: F00147526**Type of Permit:** FILMING**Release Date:** 02/01/2019**Production Company** VOIR LLC**Producer** Ross Girard**Insured Company Name** VOIR LLC**Director** David Prior

Contact Phone No. 1 3102539944

1st AD Scott Kyger

Contact Phone No. 2

Fax

Address 3609 HAYDEN AVE
CULVER CITY, California 90232**Production Manager** Sanam Nazer**FilmL.A. Coordinator** Carri Stevens**Production Title** VOIR**Location Manager** Bayard Outerbridge**Type of Production** DocumentaryPrimary Phone Mobile - 323-919-5298
Secondary Phone**Location Assistant** Elliott WilliamsPrimary Phone Mobile - 323-350-2742
Secondary Phone

Fees

Notification Charge \$170.00

Total Permit Fee \$2,192.00

FILMLA NON-REFUNDABLE FILM APPLICATION FEE \$685.00

Number of Locations 1

LA COUNTY FIRE REVIEW \$282.00

LA COUNTY ROAD INSPECTION FEE \$360.00

LA COUNTY ROAD APPLICATION FEE \$163.00

LA CITY FIRE DEPARTMENT SPOT CHECK \$85.00
SURCHARGE

CITY OF INDUSTRY APPLICATION FEE \$150.00

LA COUNTY ROAD ENCROACHMENT PERMIT \$297.00
PROCESSING FEE



FilmL.A., Inc.
6255 W Sunset Blvd, 12th Floor
Hollywood, CA 90028
t: (213)977-8600 - f: (213)977-8601
www.filmla.com

Summary Information**Location****Location 1 of 1****Page 1 of 2**

Permit Number F00147526
Production Company VOIR LLC
Insured Company VOIR LLC
Production Title VOIR

Location Manager Bayard Outerbridge
Primary Phone Mobile - 323-919-5298
Secondary Phone

Location Address Crenshaw Blvd, Marine Ave - W 147th St, Los Angeles County, CA, 90249

Location Type Street

Film Dates 2/3/2019 - 2/3/2019 13:00 - 21:00 1 day

Open or Closed to the Public Open

Generic Conditions *Certain service and personnel fees required by jurisdictional agencies are not collected by FilmL.A. Any such fees must be paid directly to the appropriate agency, and a separate invoice will be provided to the permittee.
*LA CITY AND/OR LA COUNTY FIRE CHECKLIST ATTACHED TO FINAL PERMIT. THE PERMITTEE IS RESPONSIBLE FOR COMPLETING CHECKLIST PRIOR TO FILMING ACTIVITY AT THIS LOCATION. NON COMPLIANCE MAY RESULT IN ASSIGNMENT OF A FIRE OFFICER.
All closures impacting sidewalks must be implemented per WATCH manual, CA MUTCD TA-28 & TA-29
Community Survey Obtained
Must Maintain 5' Clearance on Sidewalks/Walkways
Must maintain local/emergency access
No cast or crew parking on area streets
Number of uniformed officers listed on the permit is a minimum requirement.
Permittee remains responsible for deploying a sufficient number of uniformed officers to provide traffic and crowd control to ensure the safety of the film crew and the public.
Traffic control must be done in accordance w/MUTCD
Traffic Officers Required
Uniformed officers shall have a copy of the film permit in their possession and are required to confirm that all traffic control signage devices are in place.

Please see attached document FULL_CRENSHAW_147TH_MARINE_VOIR.pdf

Equipment on Location	Type	Quantity	Personnel on Location	Type	Quantity
	Picture vehicles	4		Cast	3
				Crew	10
				LA County Field Inspection	1
				Sheriff/CHP	2

**Summary Information****Location****Location 1 of 1****Page 2 of 2**

Permit Number F00147526
Production Company VOIR LLC
Insured Company VOIR LLC
Production Title VOIR

Location Manager Bayard Outerbridge
Primary Phone Mobile - 323-919-5298
Secondary Phone

Filming Activities Camera in car; Camera on sticks; Drive ups & away; Equipment on sidewalk & street; Exterior Performance and Playback; Handheld equipment; Intermittent pedestrian control; COMPANY WORKING WITH CITY OF GARDENA FOR EAST SIDE OF STREET;

Jurisdiction **Political:** Los Angeles County - Supervisor District 2

Police: Los Angeles County Police

Fire: Los Angeles County Fire Department

Approvals LOS ANGELES COUNTY PUBLIC WORKS - FINAL APPROVERS
LOS ANGELES COUNTY ROAD DEPARTMENT - WESTCHESTER (PO3)

Linda Ayers

Hooman Abarkohanai

Coordinator Note LA COUNTY FIRE DEPARTMENT PERMIT # 19 018 0159/87

Parking **Base Camp** 14948 Crenshaw
Location Type : Blvd, Gardena, CA,
Other Location 90249

Crew Parking 14948 Crenshaw
Location Type : Blvd, Gardena, CA,
Other Location 90249

Parking Notes

Extras parking: El Camino College, 16007 Crenshaw Blvd, Torrance, CA 90506

PRODUCTION MUST COORDINATE WITH CITY OF TORRANCE TO PARK IN THEIR JURISDICTION.

Posting "No Parking" signs 900' W/S OF CRENSHAW BLVD (FROM 15001 CRENSHAW BLVD GOING NORTH TO W 147TH ST)

Approximate Footage County Parking

Log Number

Date(s) 2/3/2019 to 2/3/2019

Time(s) 13:00 to 21:00

Lane / Full Closure SOUTHBOUND DIRECTIONAL CLOSURE CRENSHAW, W 147TH ST - MARINE AVE

Approximate Footage 901 - 1200

Date(s) 2/3/2019 to 2/3/2019

Time(s) 13:00 to 21:00

DETOUR





GENERAL NOTES:

Permit #F00147526

1. ALL SIGNING, DELINEATORS, CONES, BARRICADES, ETC, SHALL CONFORM TO THE STATE OF CALIFORNIA DEPARTMENT OF TRANSPORTATION (CALTRANS) STANDARD PLANS AND STANDARD SPECIFICATIONS, CALIFORNIA M.U.T.C.D, AND ANY ADDENDUMS THERTO AND AS SHOWN ON THESE PLANS.
WITH TRAFFIC SIGNALS OR CROSSWALKS.
CONES SHALL BE 28" MINIMUM HEIGHT REFLECTORIZED SLEEVES.


LEGEND:

- ADVANCE WARNING SIGN
- TYPE III BARRICADE
- SIGN ON TYPE III BARRICADE
- SIGN ON TYPE II BARRICADE
- 28" TRAFFIC CONE - REFLECTIVE
- FLASHING ARROW SIGN (FAS)
- CLOSURE/WORK AREA

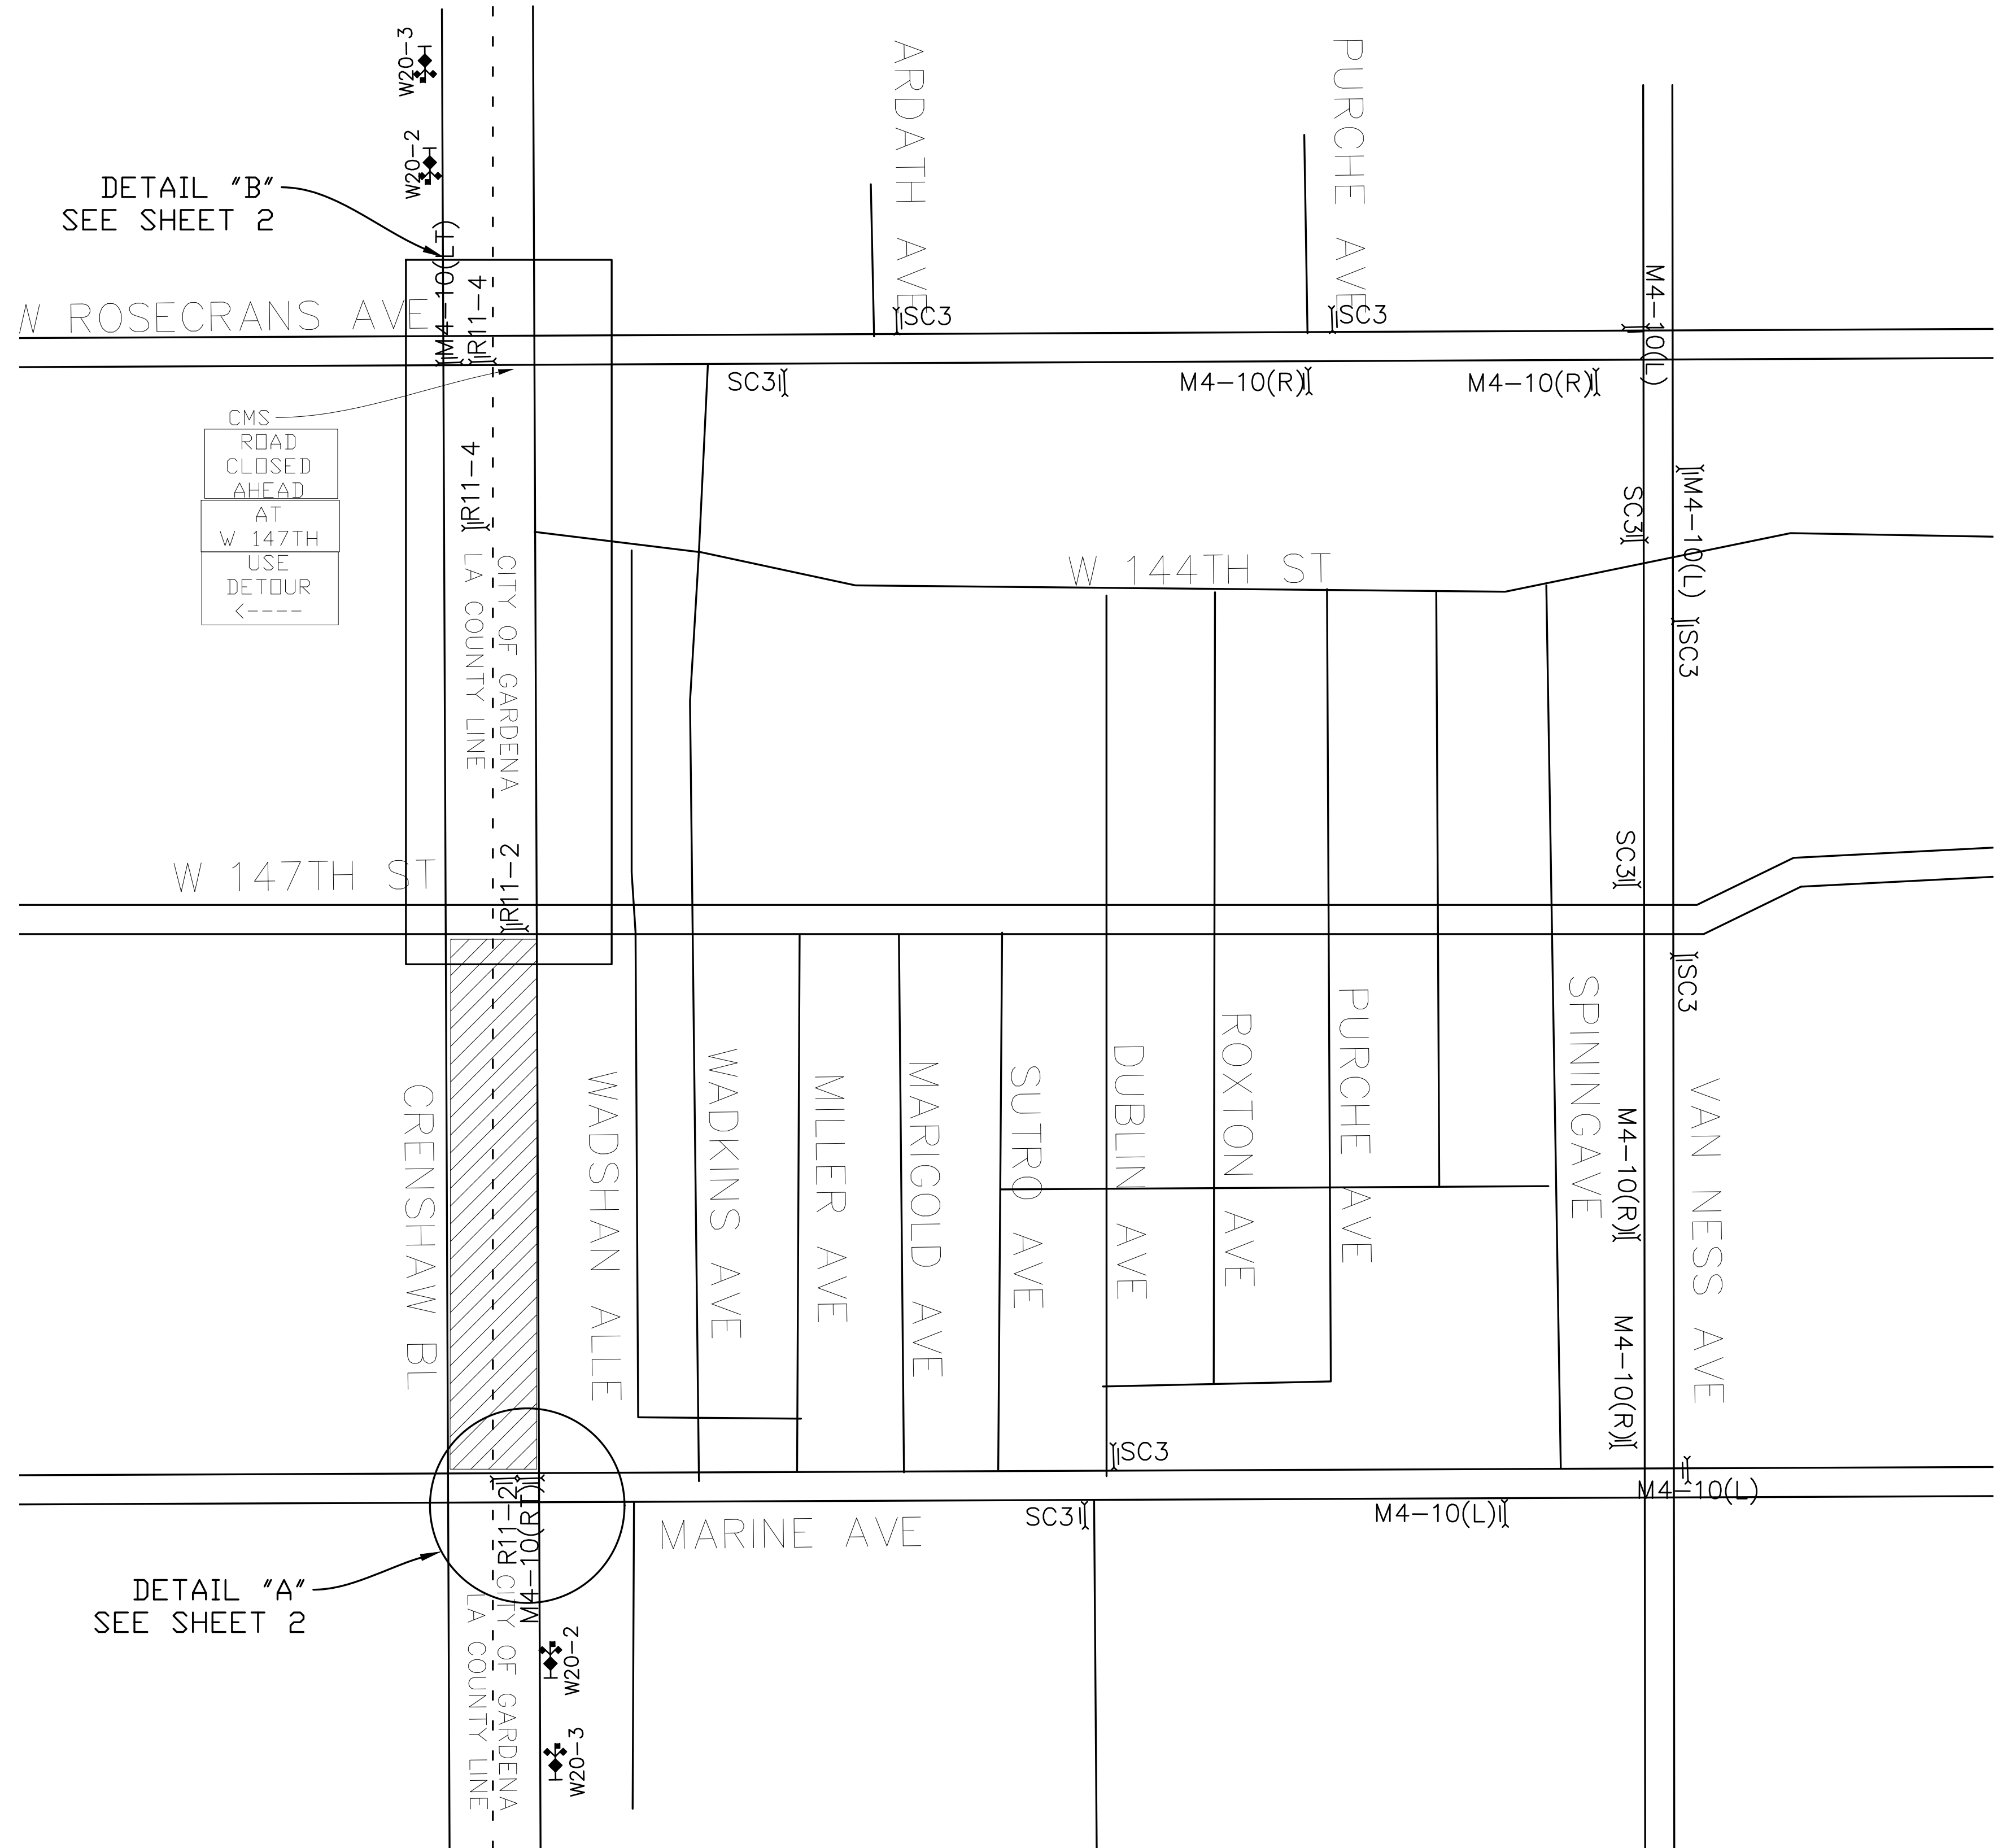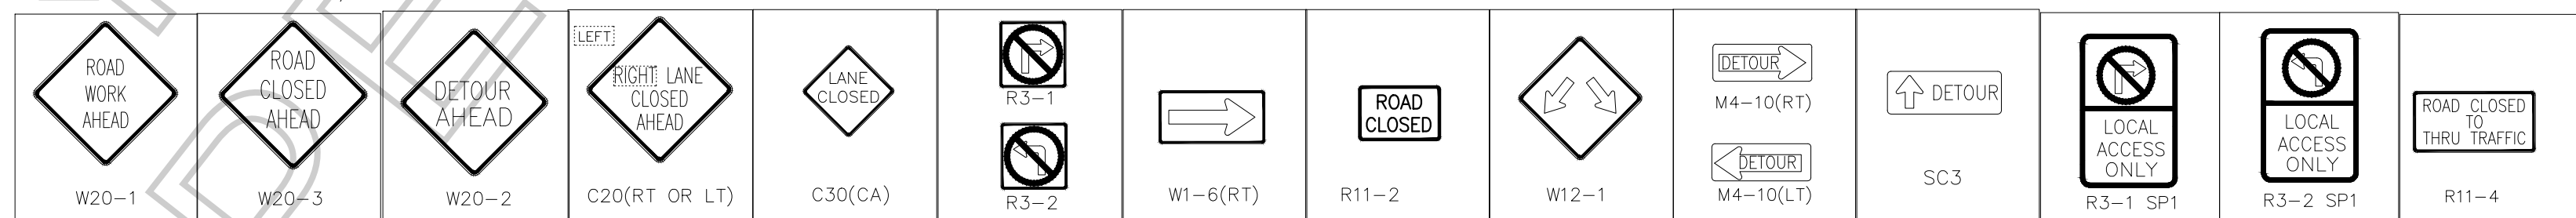

FILM LA COORDINATOR: ?
FILM LA PERMIT #
DATES/TIMES: 2/3, 1300-2100



PROJECT/SHEET TITLE: FULL CLOSURE N/B OF CRENSHAW BLVD FROM MARINE AVE-W 147TH ST CITY OF GARDENA		DATE:		1/23/2019
		SCALE:		NOT TO SCALE
		DRAWN BY:		IR
		CHECKED BY:		JVJ
COMPANY/CONTACT: VOIR LLC "VOIR" JENNIFER McNEIL 323.260.4777(4PPS)		PROJECT NO.:		
		JOB NO.:		
		FILE NO.:		
		SHEET NO.:		01 OF 03
APPROVED BY:		REVISIONS		
		NO.:	DATE:	DESCRIPTION:
NAME/SIGNATURE		TITLE		DATE
NAME/SIGNATURE		TITLE		DATE
NAME/SIGNATURE		TITLE		DATE

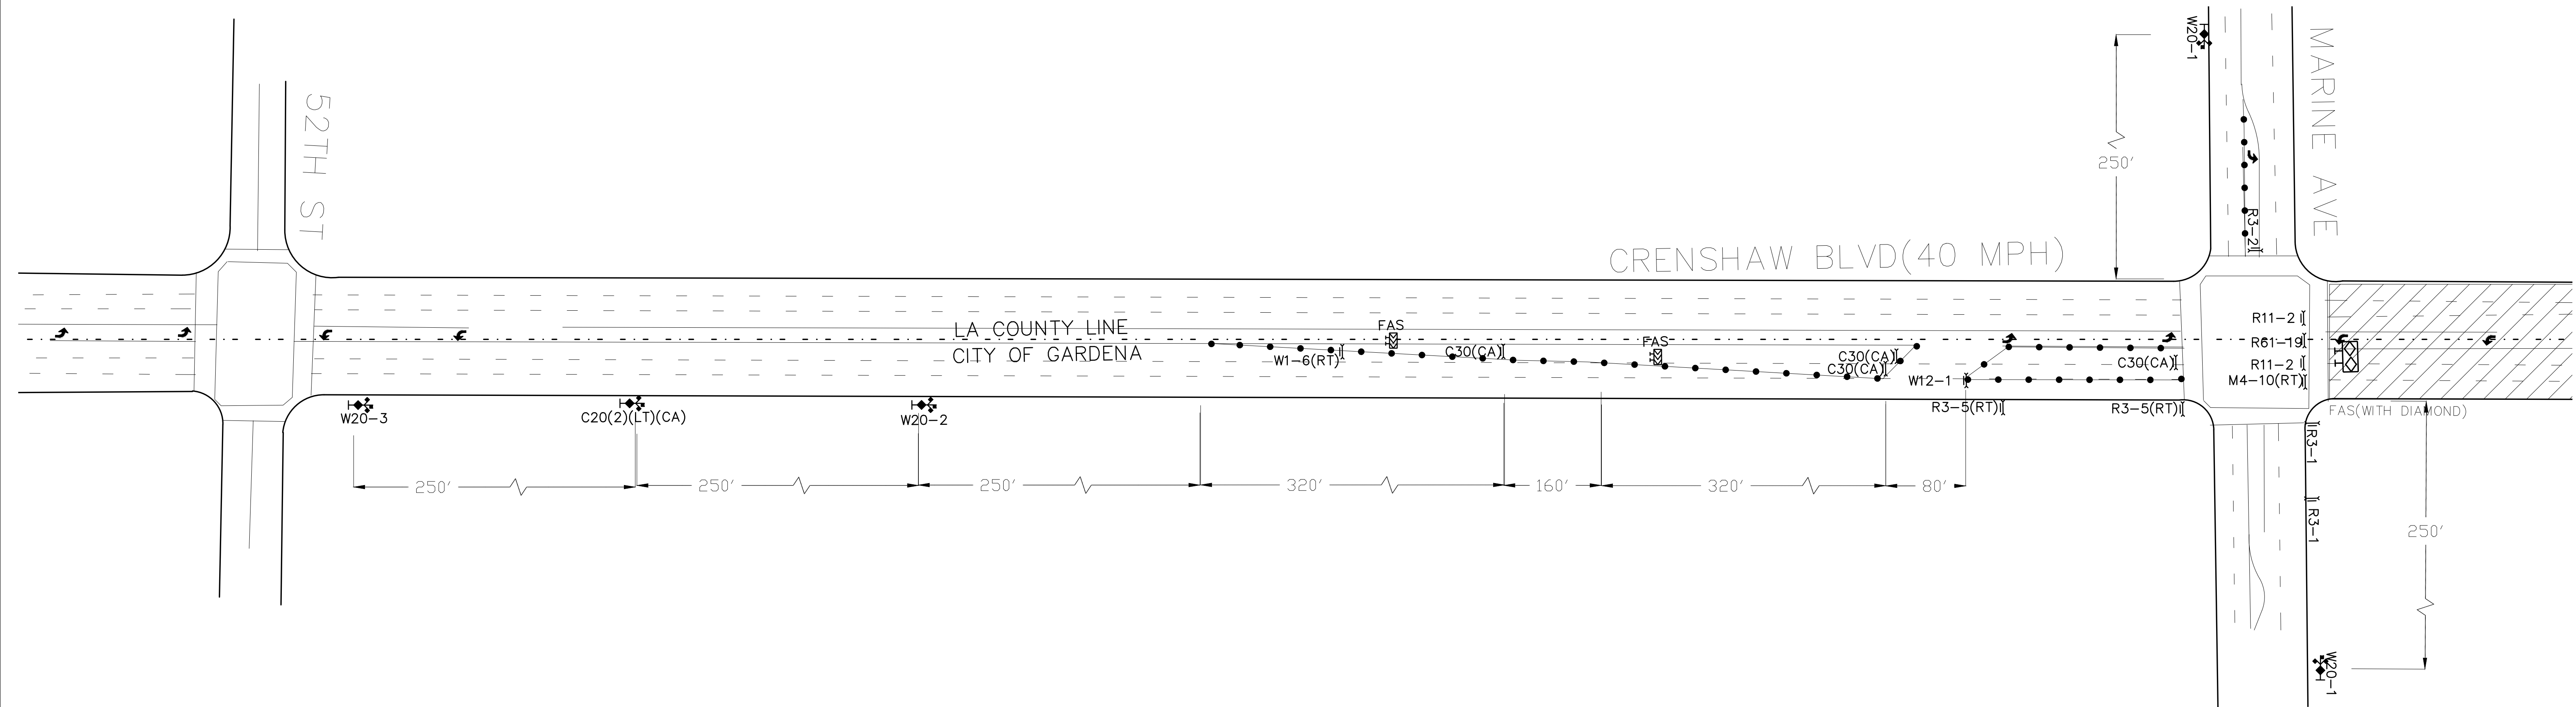

GENERAL NOTES: Permit #F00147526
1. ALL SIGNING, DELINEATORS, CONES, BARRICADES, ETC,
SHALL CONFORM TO THE STATE OF CALIFORNIA
DEPARTMENT OF TRANSPORTATION (CALTRANS) STANDARD
PLANS AND STANDARD SPECIFICATIONS, CALIFORNIA
M.U.T.C.D, AND ANY ADDENDUMS THERTO AND AS SHOWN
ON THESE PLANS.
WITH TRAFFIC SIGNALS OR CROSSWALKS.
CONES SHALL BE 28" MINIMUM HEIGHT REFLECTORIZED
SLEEVES.

LEGEND:

- ADVANCE WARNING SIGN
- TYPE III BARRICADE
- SIGN ON TYPE III BARRICADE
- SIGN ON TYPE II BARRICADE
- 28" TRAFFIC CONE — REFLECTIVE
- FLASHING ARROW SIGN (FAS)
- CLOSURE/WORK AREA

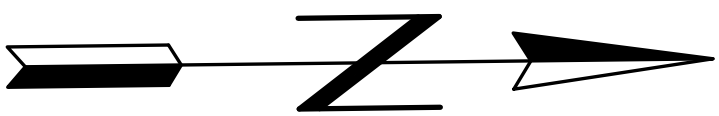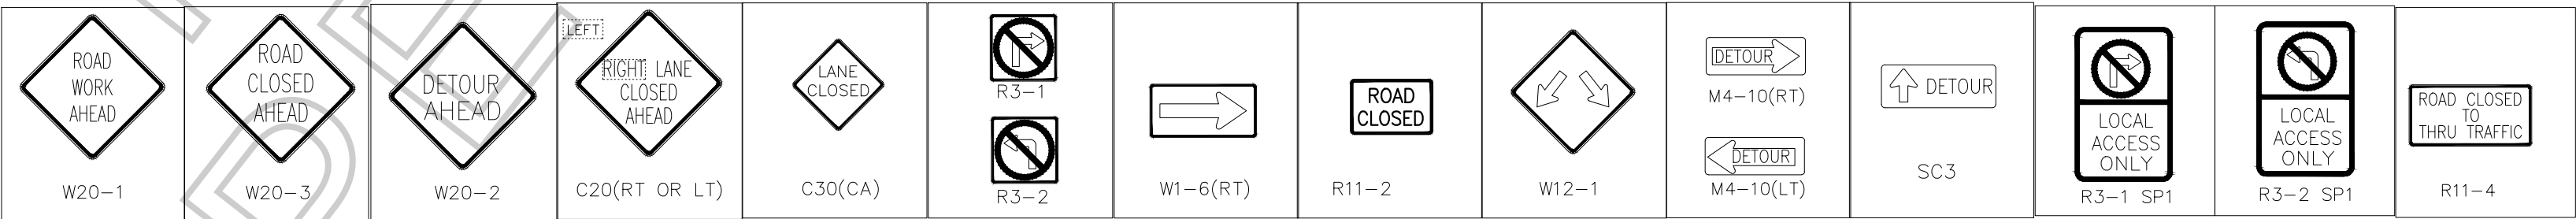

FILM LA COORDINATOR: ?
FILM LA PERMIT #
DATES/TIMES: 2/3, 1300-2100

PROJECT/SHEET TITLE:		DATE:	1/23/2019
FULL CLOSURE N/B OF CRENSHAW BLVD FROM MARINE AVE-W 147TH ST CITY OF GARDENA		SCALE:	NOT TO SCALE
COMPANY/CONTACT:		DRAWN BY:	IR
VOIR LLC "VOIR" JENNIFER McNEIL 323.260.4777(4PPS)		CHECKED BY:	JWJ
APPROVED BY:		PROJECT NO.:	
NAME/SIGNATURE		JOB NO.:	
NAME/SIGNATURE		FILE NO.:	
NAME/SIGNATURE		SHEET NO.:	02 OF 03
REVISIONS			
NO.:	DATE:	DESCRIPTION:	BY:

